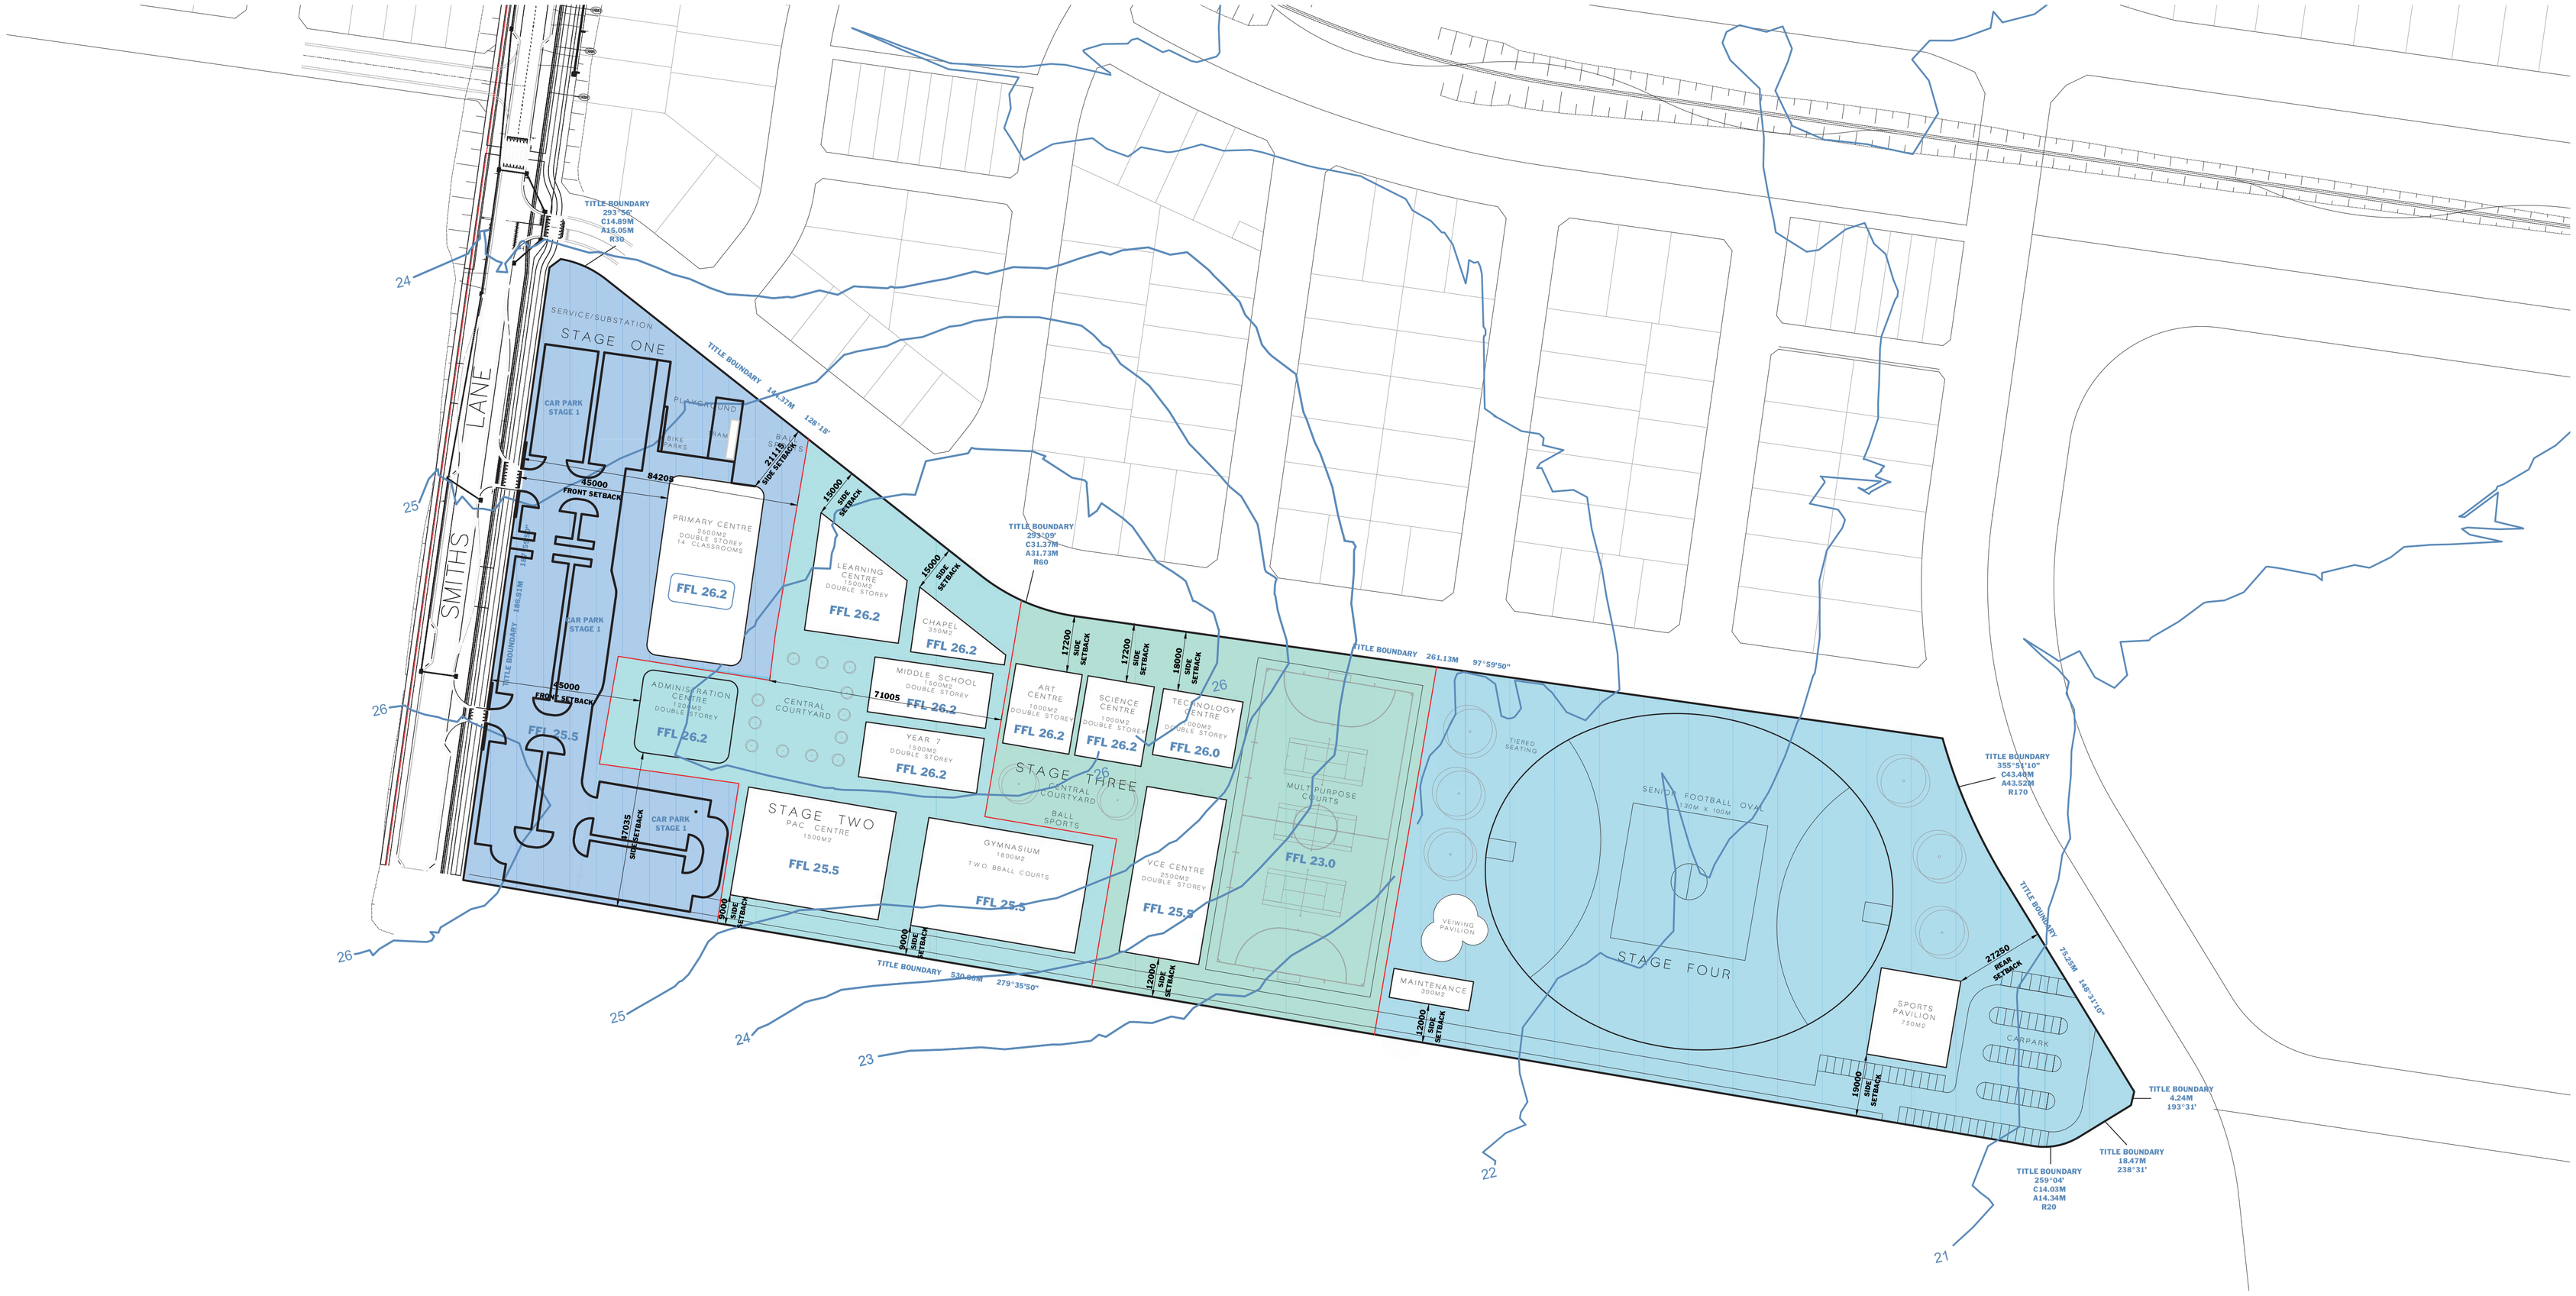
TITLE BOUNDARY
293°56'
C14.89M
A15.05M
R30.
SERVICE/SUBSTATION
STAGE ONE
CAR PARK STAGE 1
PLAYGROUND
BIKE RACKS
BASKETBALL COURTS
21110 SIDE SETBACK
45000 FRONT SETBACK
84209
PRIMARY CENTRE
2400M2
DOUBLE STOREY
14 CLASSROOMS
FFL 26.2
SMITHS LANE
TITLE BOUNDARY 148.83M 128°18'
15000 SIDE SETBACK
LEARNING CENTRE
1500M2
DOUBLE STOREY
FFL 26.2
CHAPEL
350M2
FFL 26.2
TITLE BOUNDARY
293°09'
C31.37M
A31.73M
R60
17200 SIDE SETBACK
17200 SIDE SETBACK
18000 SIDE SETBACK
TITLE BOUNDARY 261.13M 97°59'50"
ADMINISTRATION CENTRE
1200M2
DOUBLE STOREY
FFL 26.2
CENTRAL COURTYARD
MIDDLE SCHOOL
1500M2
DOUBLE STOREY
71005
FFL 26.2
YEAR 7
900M2
DOUBLE STOREY
FFL 26.2
ART CENTRE
1000M2
DOUBLE STOREY
FFL 26.2
SCIENCE CENTRE
1000M2
DOUBLE STOREY
FFL 26.2
TECHNOLOGY CENTRE
900M2
DOUBLE STOREY
FFL 26.0
STAGE THREE
CENTRAL COURTYARD
BALL SPORTS
MULTI PURPOSE COURTS
FFL 23.0
TIERED SEATING
SENIOR FOOTBALL OVAL
90M X 100M
STAGE FOUR
VIEWING PAVILION
MAINTENANCE
300M2
SPORTS PAVILION
750M2
CARPARK
TITLE BOUNDARY
355°51'10"
C43.48M
A43.52M
R170
TITLE BOUNDARY 72.23M 148°31'10"
27350 REAR SETBACK
TITLE BOUNDARY
4.24M
193°31'
TITLE BOUNDARY
18.47M
238°31'
TITLE BOUNDARY
259°04'
C14.03M
A14.34M
R20
CAR PARK STAGE 1
57035 SIDE SETBACK
STAGE TWO
PAC CENTRE
1500M2
FFL 25.5
GYMNASIUM
1800M2
TWO 8BALL COURTS
FFL 25.5
VCE CENTRE
2500M2
DOUBLE STOREY
FFL 25.5
25000 REAR SETBACK
20000 REAR SETBACK
12000 REAR SETBACK
TITLE BOUNDARY 530.40M 279°35'50"
12000 REAR SETBACK
15000 REAR SETBACK
FFL 25.5
FFL 26.2
FFL 26.2
FFL 26.2
FFL 26.2
FFL 26.2
FFL 26.0
FFL 23.0
FFL 25.5
FFL 25.5
FFL 26.2
FFL 26.2
FFL 26.2
FFL 26.2
FFL 26.2